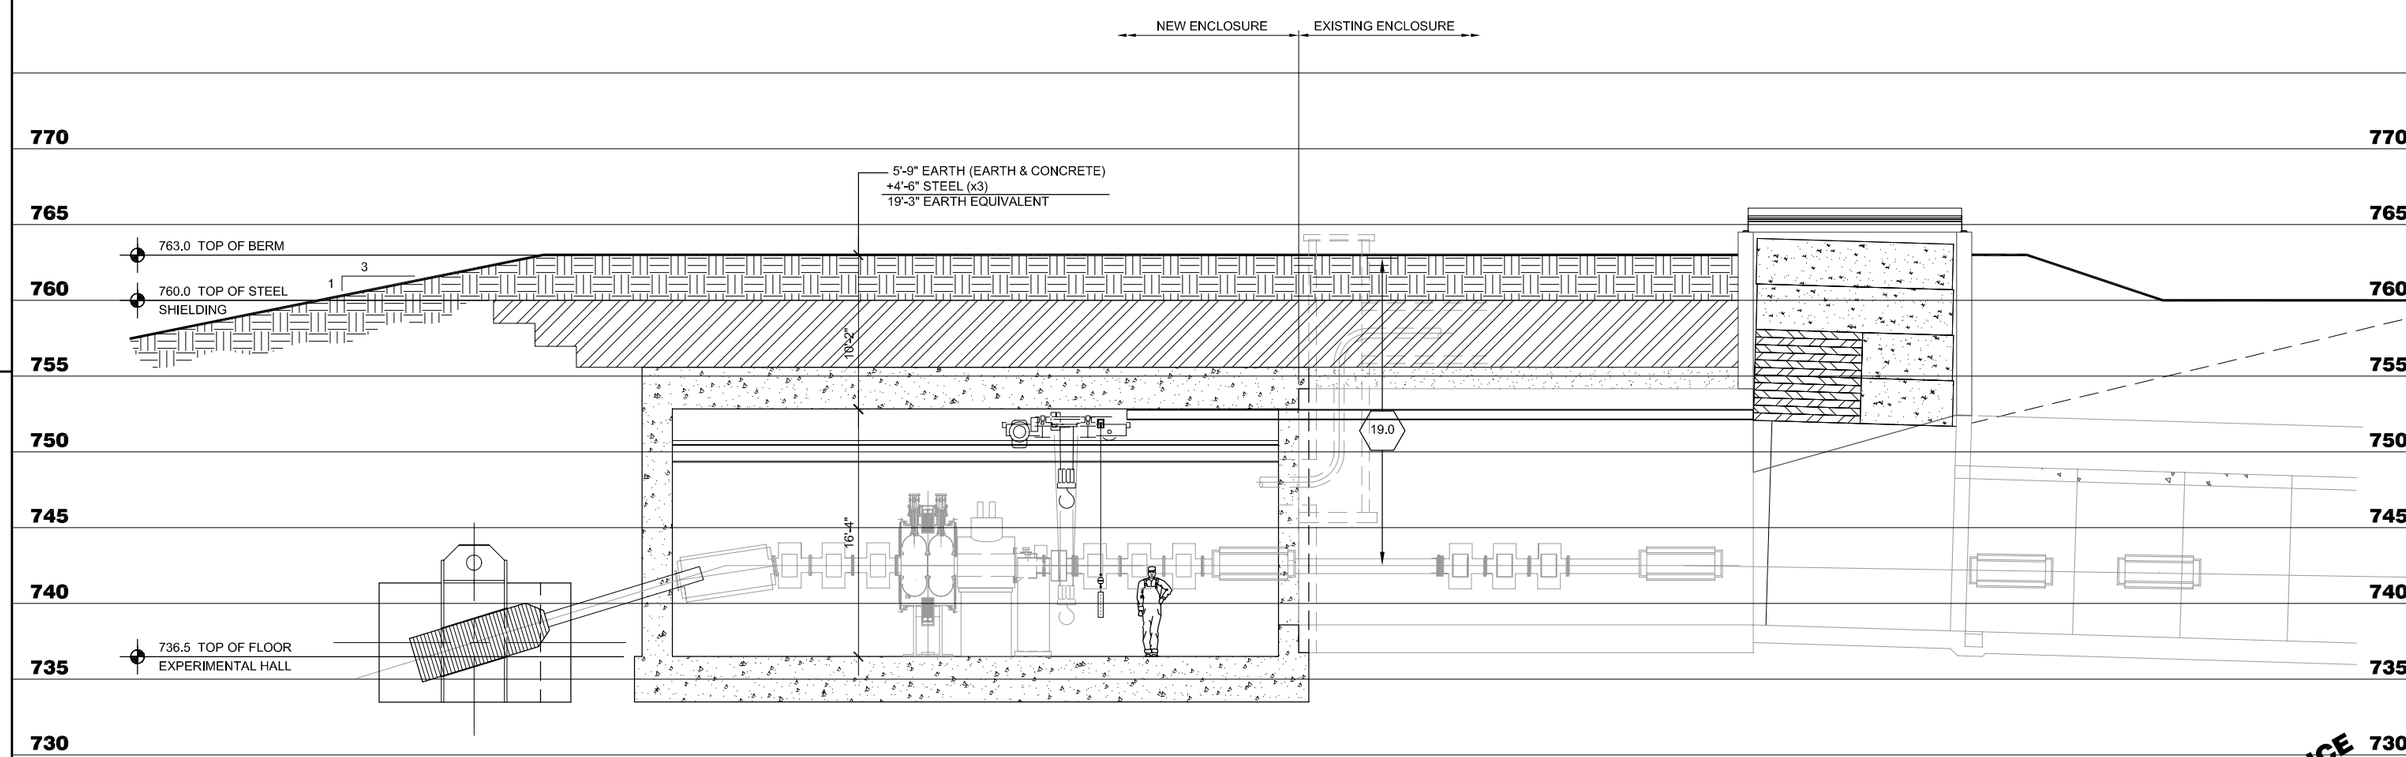

SECTION A / C-1

SCALE: 1" = 5'-0"

COMMENT AND COMPLIANCE REVIEW
MAY 20, 2002
(Half-size Print)

REV.	DATE	DESCRIPTIONS

REVISIONS

LEGEND:

EXISTING	NEW	ITEM
		4' WOVEN WIRE FENCE
		8' ORNAMENTAL FENCE
		CHAIN LINK FENCE
		EARTH SHIELDING
		STEEL SHIELDING

19.0 — MINIMUM (FT.) REQUIRED EARTH SHIELDING EQUIVALENT

	NAME	DATE
DESIGNED		
DRAWN		
CHECKED		
APPROVED		
SUBMITTED		

SCALE:

1" = 5'-0" 5 0 5 10 SCALE FEET

FERMI NATIONAL ACCELERATOR LABORATORY

UNITED STATES DEPARTMENT OF ENERGY

MuCOOL ENCLOSURE

CIVIL CROSS SECTION A

DRAWING NO. 4-1-35 C-4 REV.